
HORIZONTAL ROLLING DOOR DRAWING

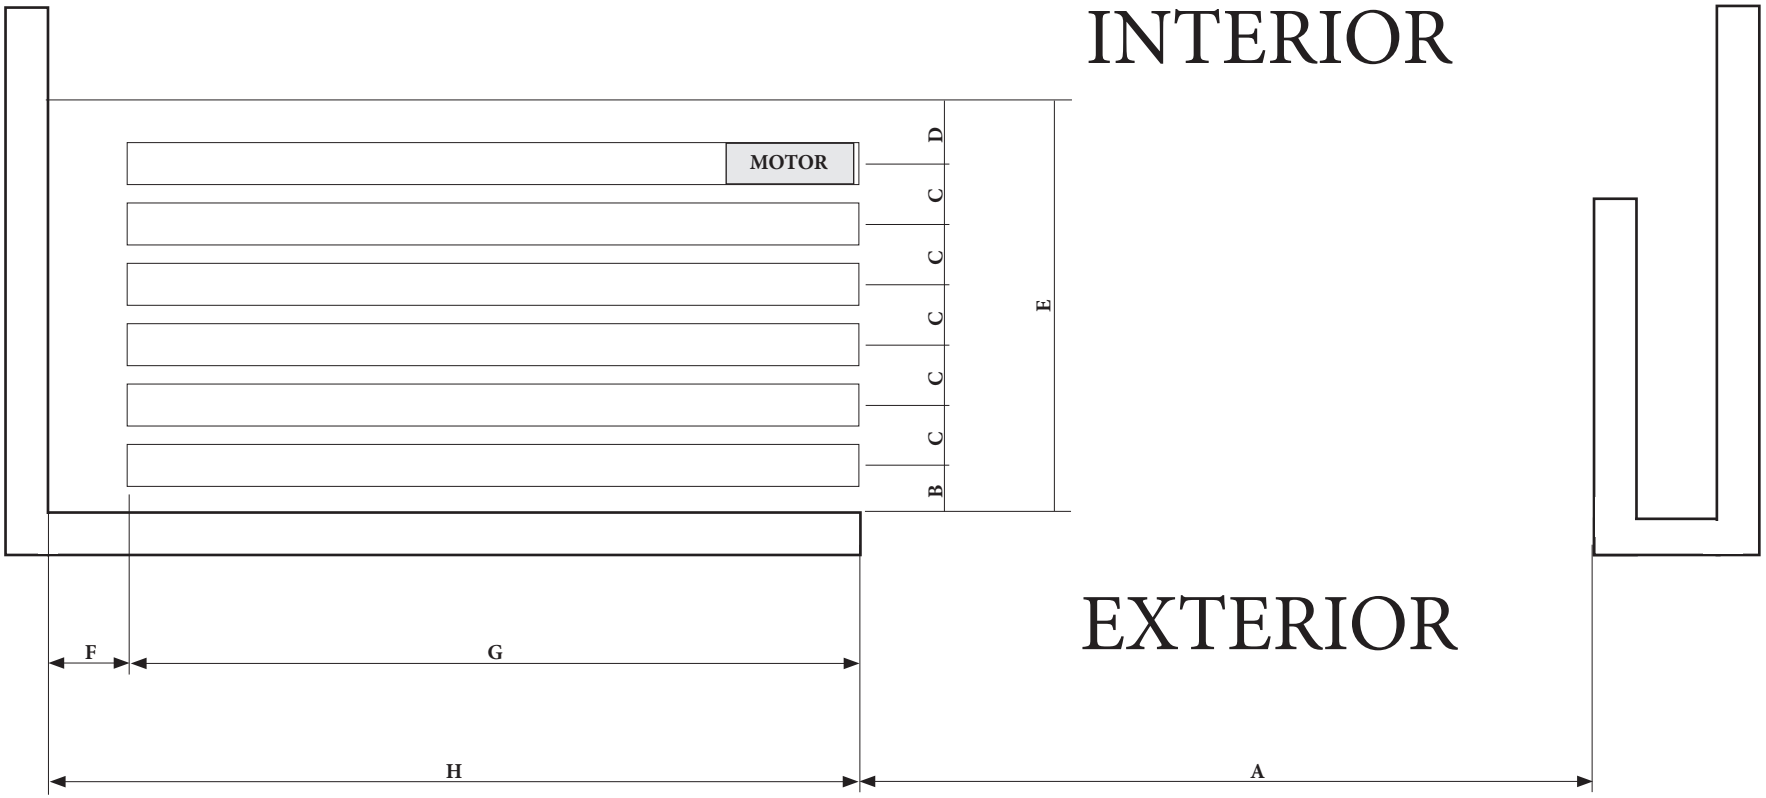

A	CLEAR OPENING WIDTH (refer to AeroDoor quote)
B	10.5 inches
C	15.5 inches
D	9 inches
E	97 inches
F	18 inches
G	(A) ÷ Number of door leaves
H	CLEAR OPENING HEIGHT (refer to AeroDoor quote)

THESE DIMENSIONS ARE PRELIMINARY AND NOT FOR CONSTRUCTION OR ERECTION PURPOSES.
DIMENSIONS ACCOUNT FOR A 1.5" EXTERIOR PROFILE THICKNESS.

LEARN MORE AT WWW.AERO-DOOR.COM/ARCHITECTS


OPEN DOOR LAYOUT - PLAN VIEW


6 LEAF. UNIDIRECTIONAL CONFIGURATION.

THESE DRAWINGS ARE PRELIMINARY AND NOT FOR CONSTRUCTION OR ERECTION PURPOSES.

WWW.AERO-DOOR.COM
TOLL FREE 866.226.3667

 ISSUE DATE: DRAWN BY:

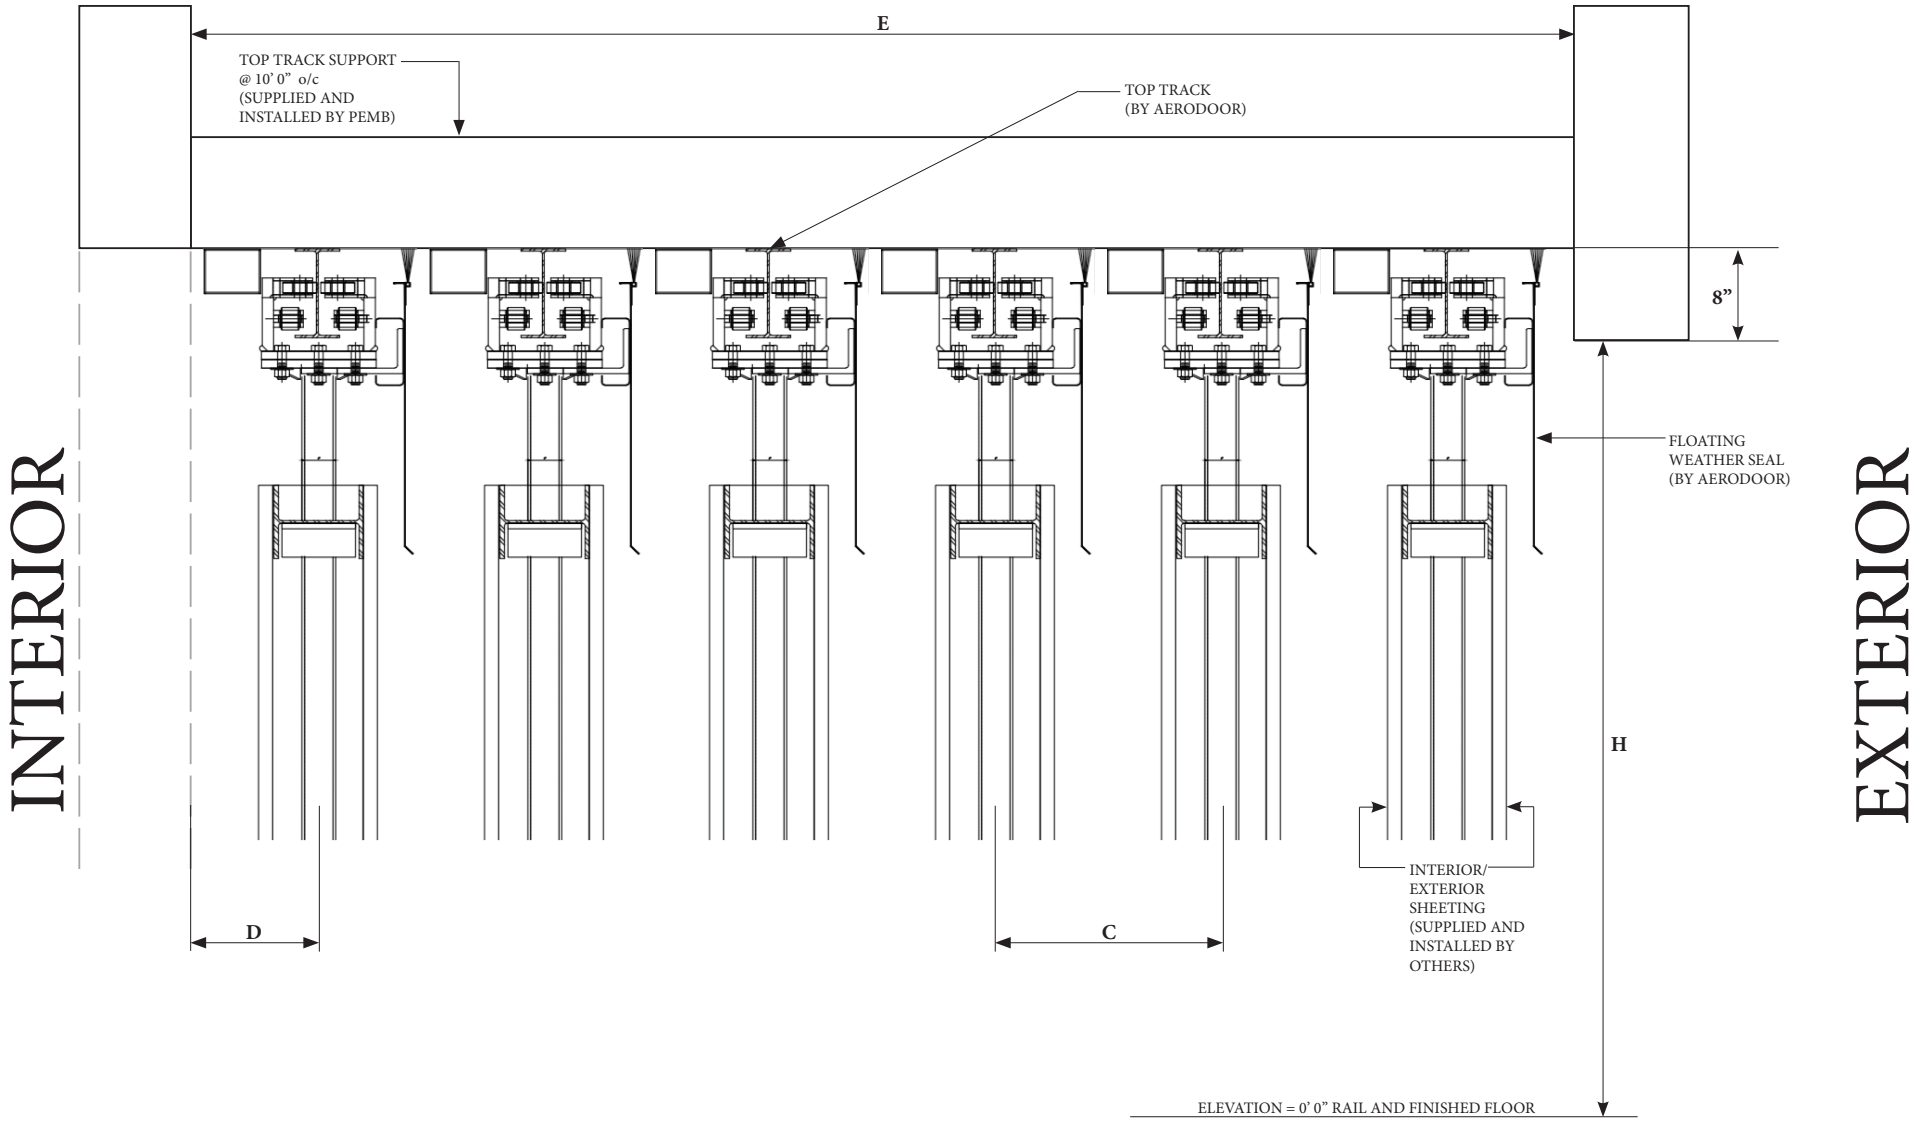

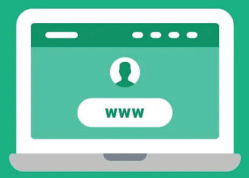

VISIT **WWW.AERO-DOOR.COM/ARCHITECTS** FOR SO MUCH MORE ON INTEGRATING A HORIZONTAL ROLLING DOOR INTO YOUR NEXT PROJECT.

SPECIFICATIONS - ANIMATIONS - KEY FACTORS - PHOTOS

TOP GUIDE RAIL - SECTION VIEW


6 LEAF HORIZONTAL ROLLING DOOR


THESE DRAWINGS ARE PRELIMINARY AND NOT FOR CONSTRUCTION OR ERECTION PURPOSES.

WWW.AERO-DOOR.COM
TOLL FREE 866.226.3667

ISSUE DATE:

DRAWN BY:

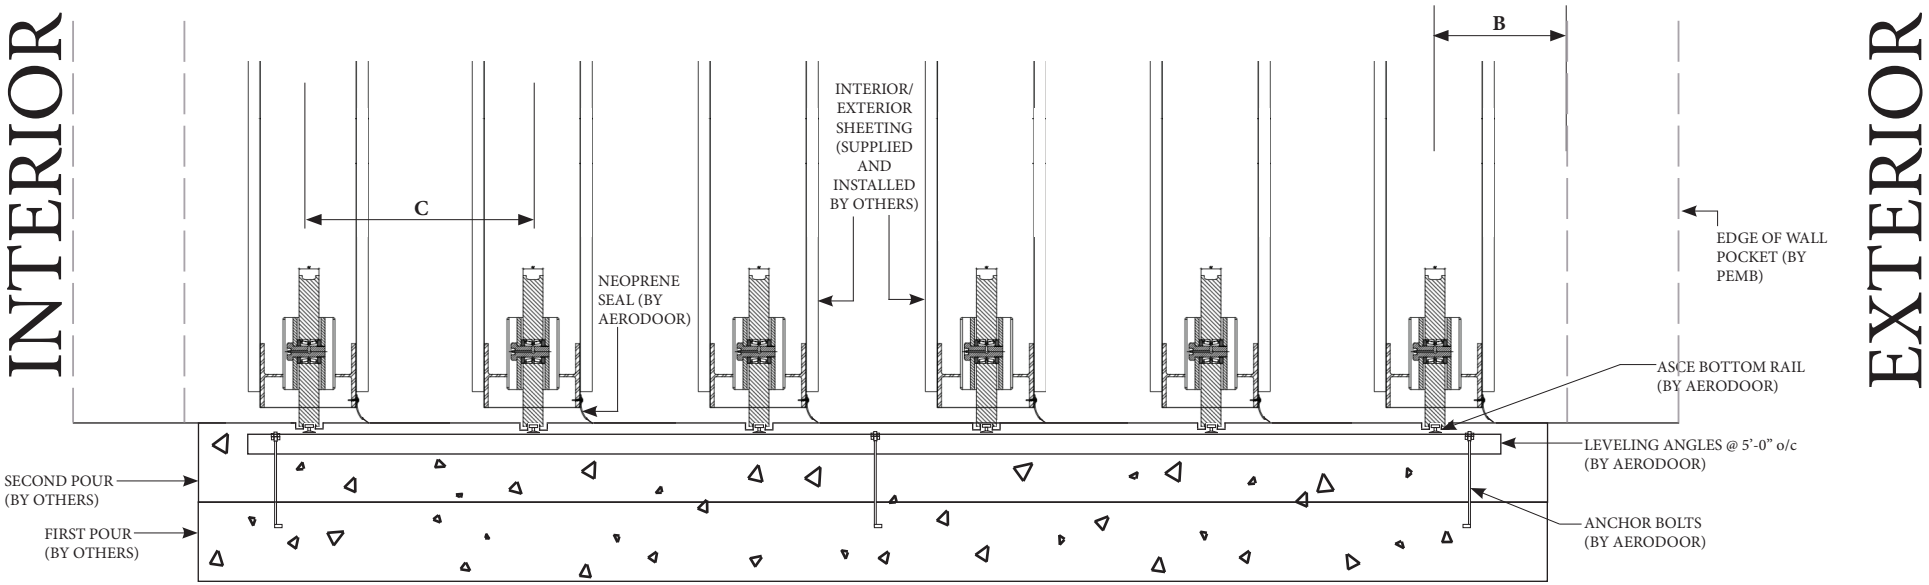

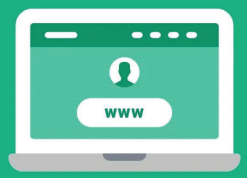

VISIT **WWW.AERO-DOOR.COM/ARCHITECTS** FOR SO MUCH MORE ON INTEGRATING A HORIZONTAL ROLLING DOOR INTO YOUR NEXT PROJECT.

SPECIFICATIONS - ANIMATIONS - KEY FACTORS - PHOTOS

BOTTOM RAIL - SECTION VIEW
6 LEAF HORIZONTAL ROLLING DOOR

THESE DRAWINGS ARE PRELIMINARY AND NOT FOR CONSTRUCTION OR ERECTION PURPOSES.

WWW.AERO-DOOR.COM
TOLL FREE 866.226.3667

ISSUE DATE:

DRAWN BY: